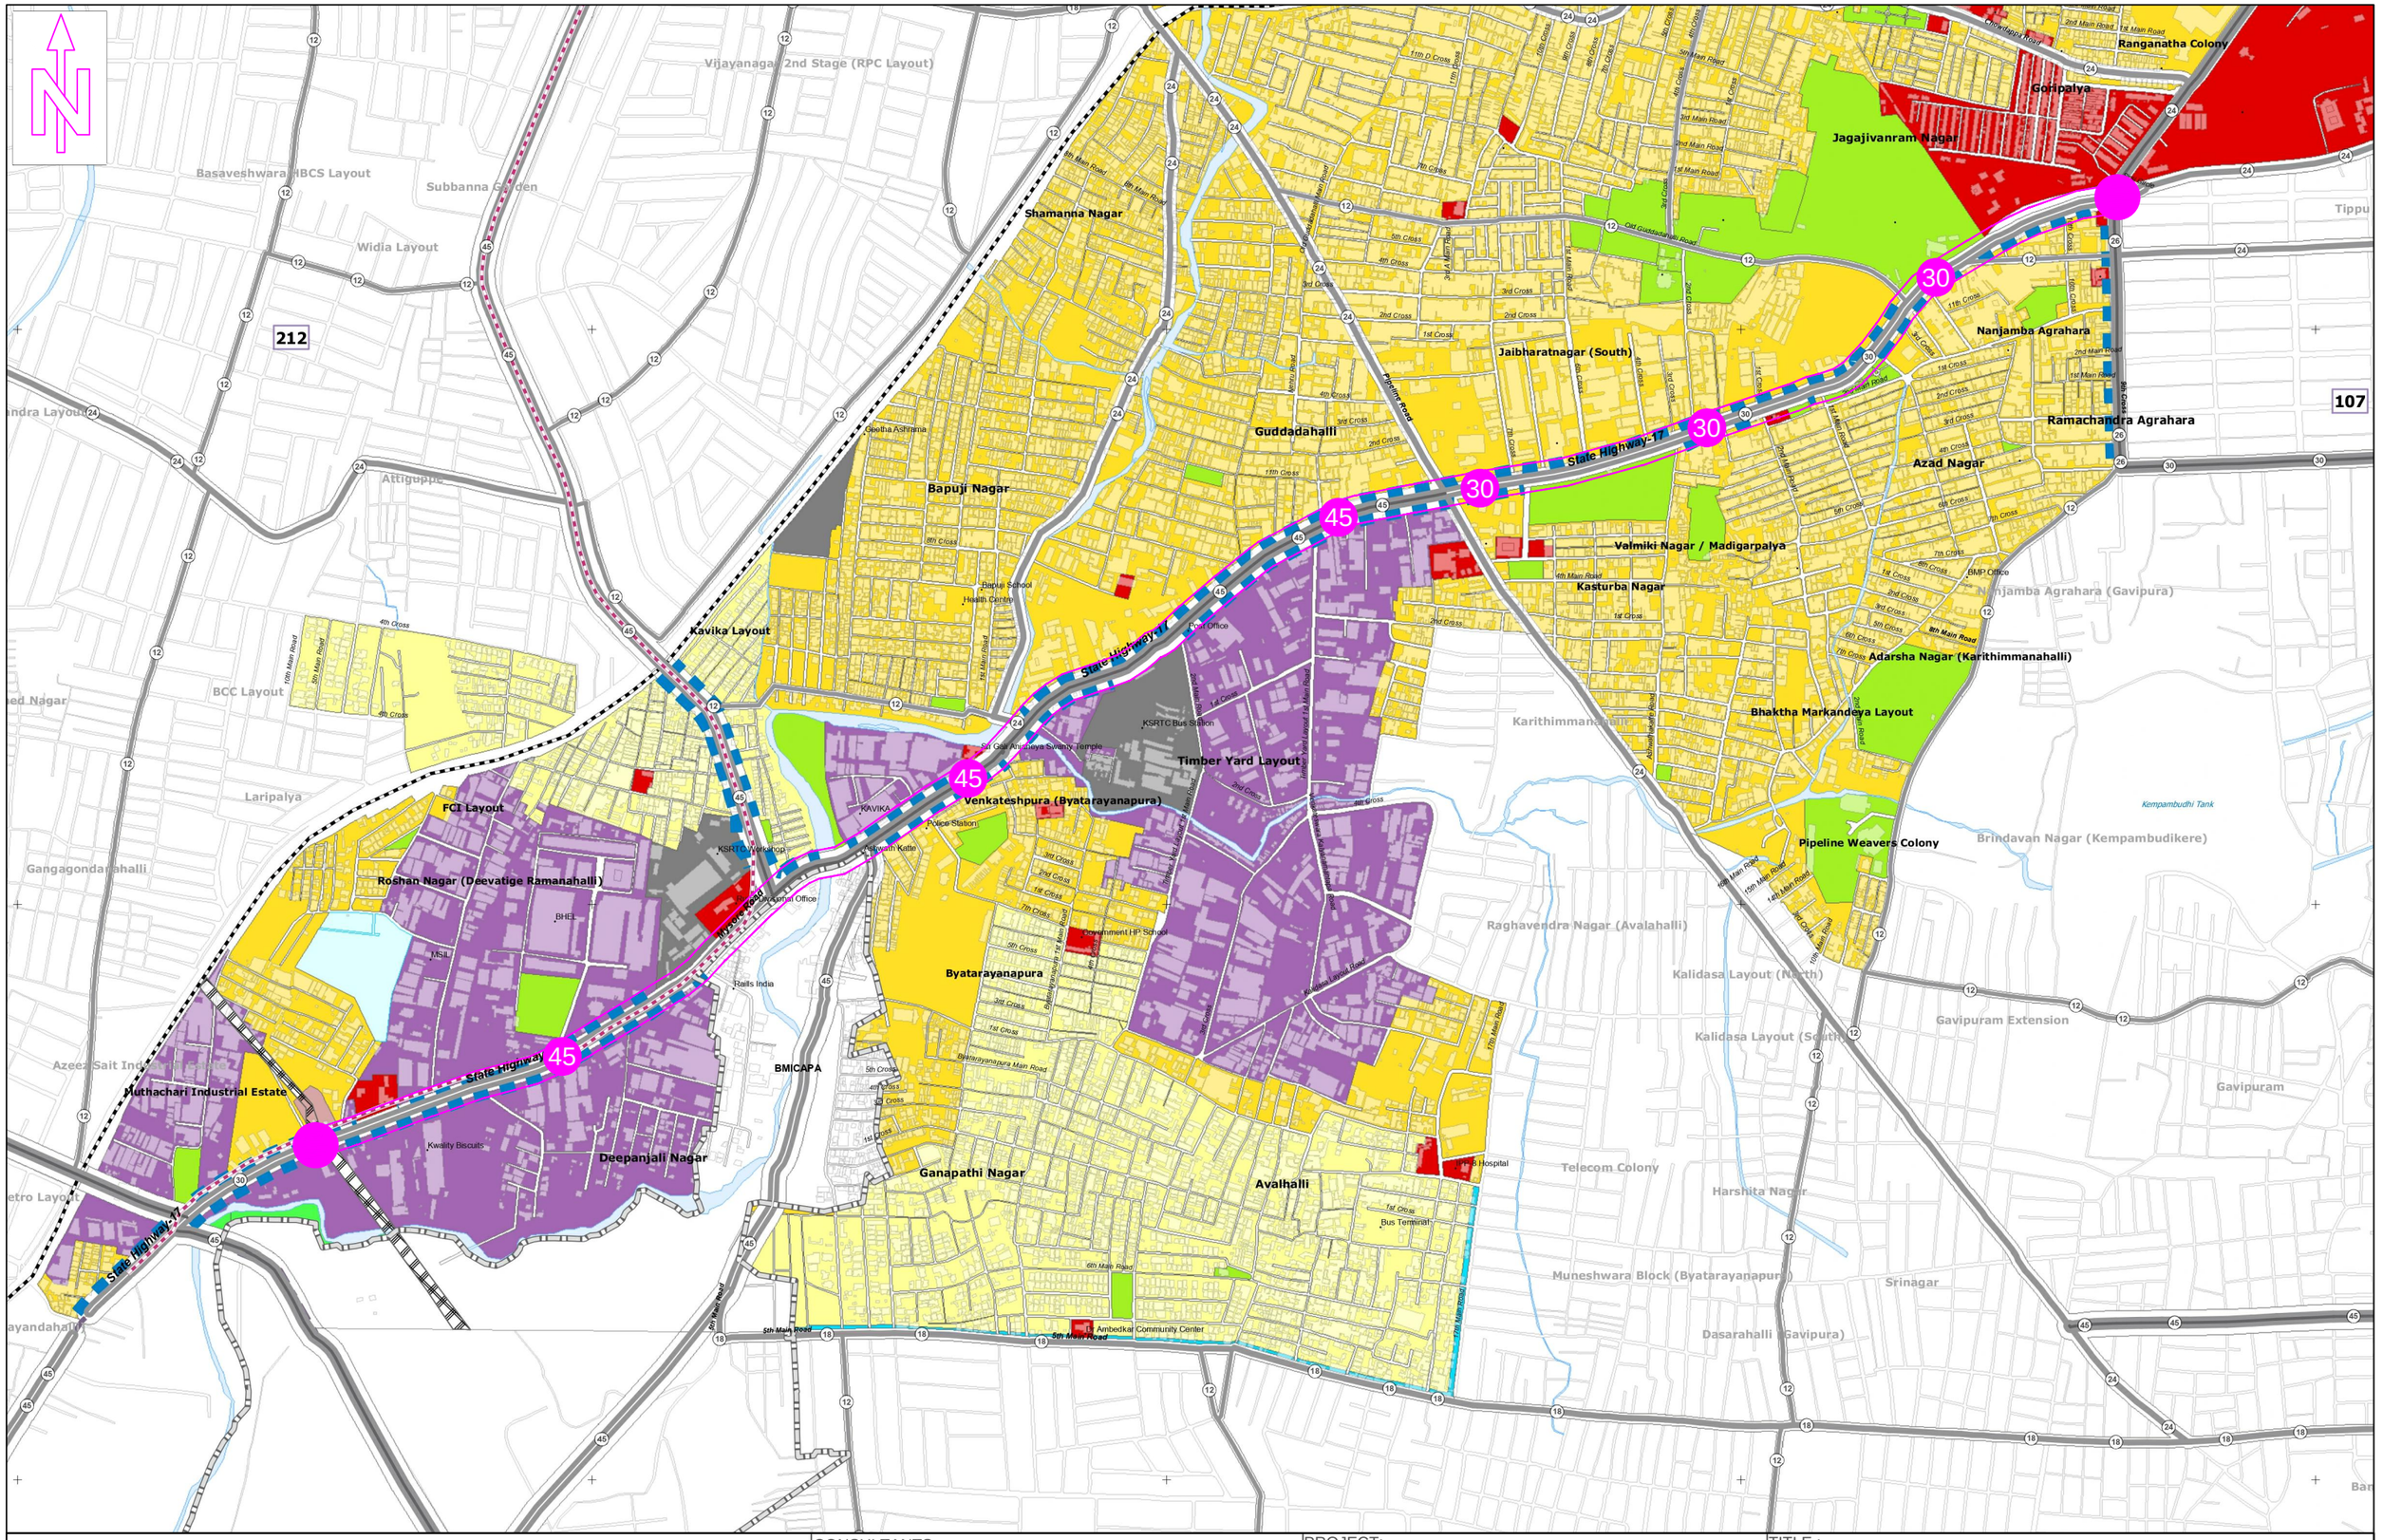

CLIENT: BENGALURU SMART INFRASTRUCTURE LIMITED (B-SMILE) #30/1,Thimmaiah Road, Miller Tank Bund Area, Vasantha Nagar, Bengaluru - 560051.	CONSULTANTS: Siddi Shakthi Projects No.93/31, Asha Nivas, TG Layout, Ittamadu, Banashankari 3rd Stage, Hosakerehalli Post,Bengaluru - 560085. Phone No : + 91 80 43008989 Email: ssprj2001@gmail.com	PROJECT: Construction of Proposed Elevated Corridor from Sirsi Circle to Nayandahalli on Mysuru Road	TITLE : RMP-2015 MAP No-2.01 (B) SHOWING THE PROJECT ROAD DRAWING NO : SSP/DWG/PRJ/2025-26/19-2 DATE: 23-01-2026 SCALE = NTS SHEET NO : 1 OF 1 ☐ INFORMATION ☐ PRELIMNARY ☑ DRAFT ☐ APPROVAL ☐ TENDER ☐ CONSTRUCTION